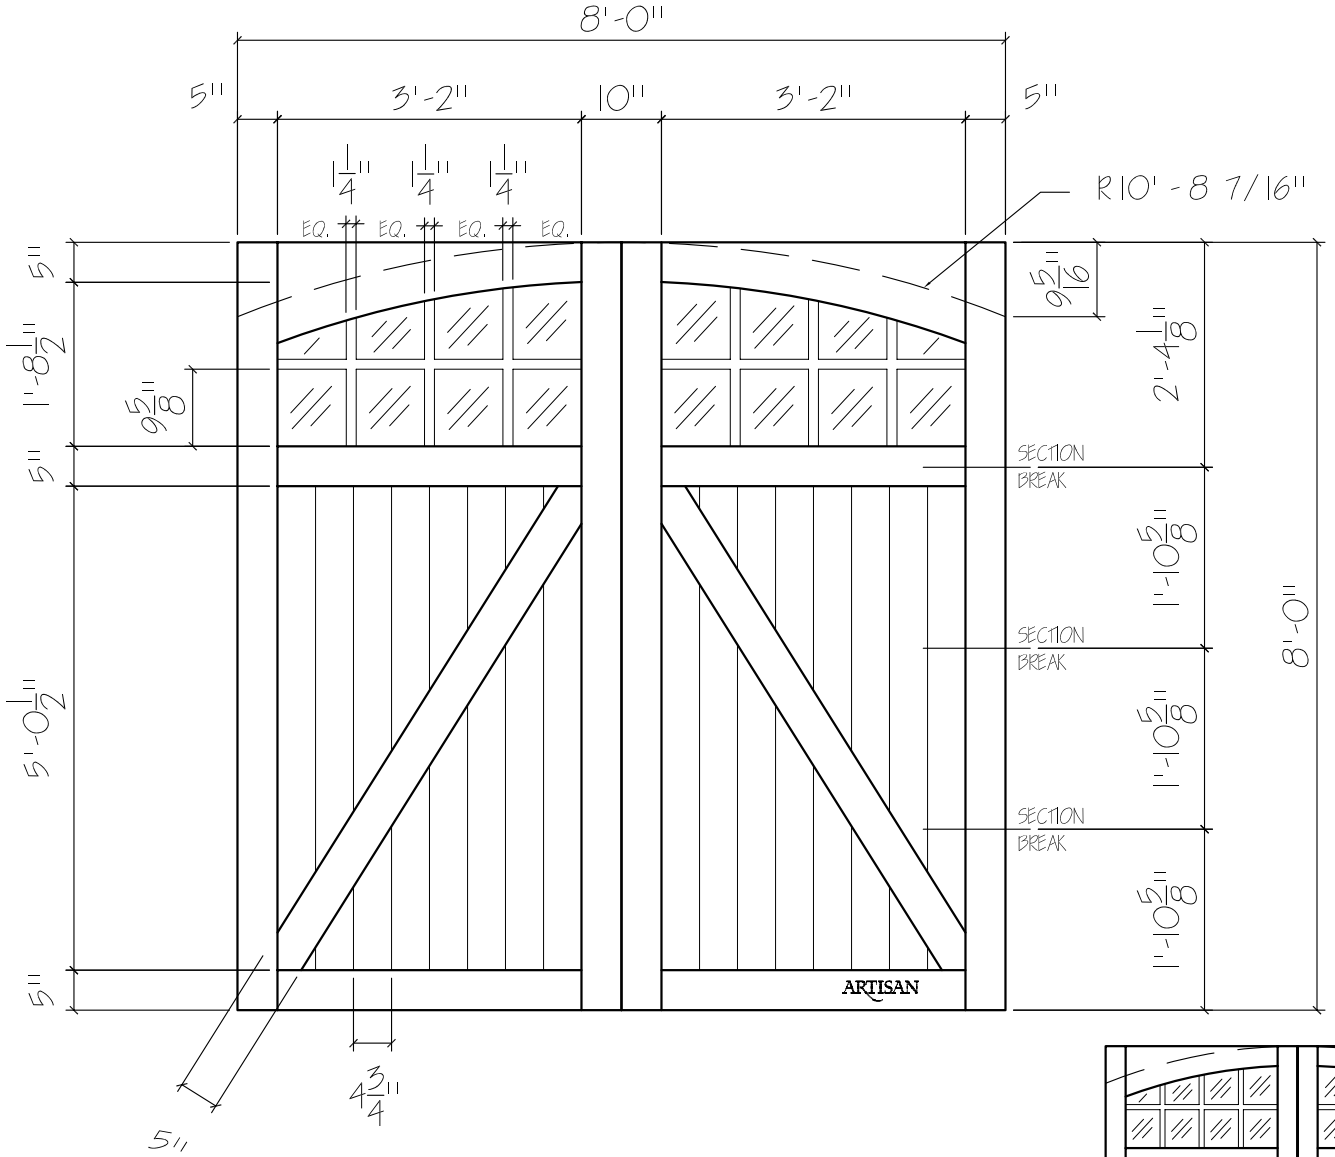


NP-SW-8x8-16L-AT-ZB-2VP

FRONT ELEVATION, NEWPORT

SCALE: 1/2" = 1'-0"

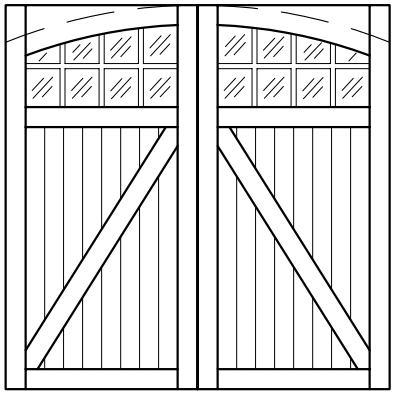

SCALE: 1/4" = 1'-0"

| | |
|---|---|
| Drawing #: | |
| Date: | |
| Drawn By: | |
| Ordered: | |
| Dealer: | |
| Job Name: | |
| Other: | |
| Approved By: | |

ARTISAN CUSTOM DOORWORKS
975 Hemlock Rd., Morgantown, PA. 19543
T - 888-913-9170 F - 888-913-9179