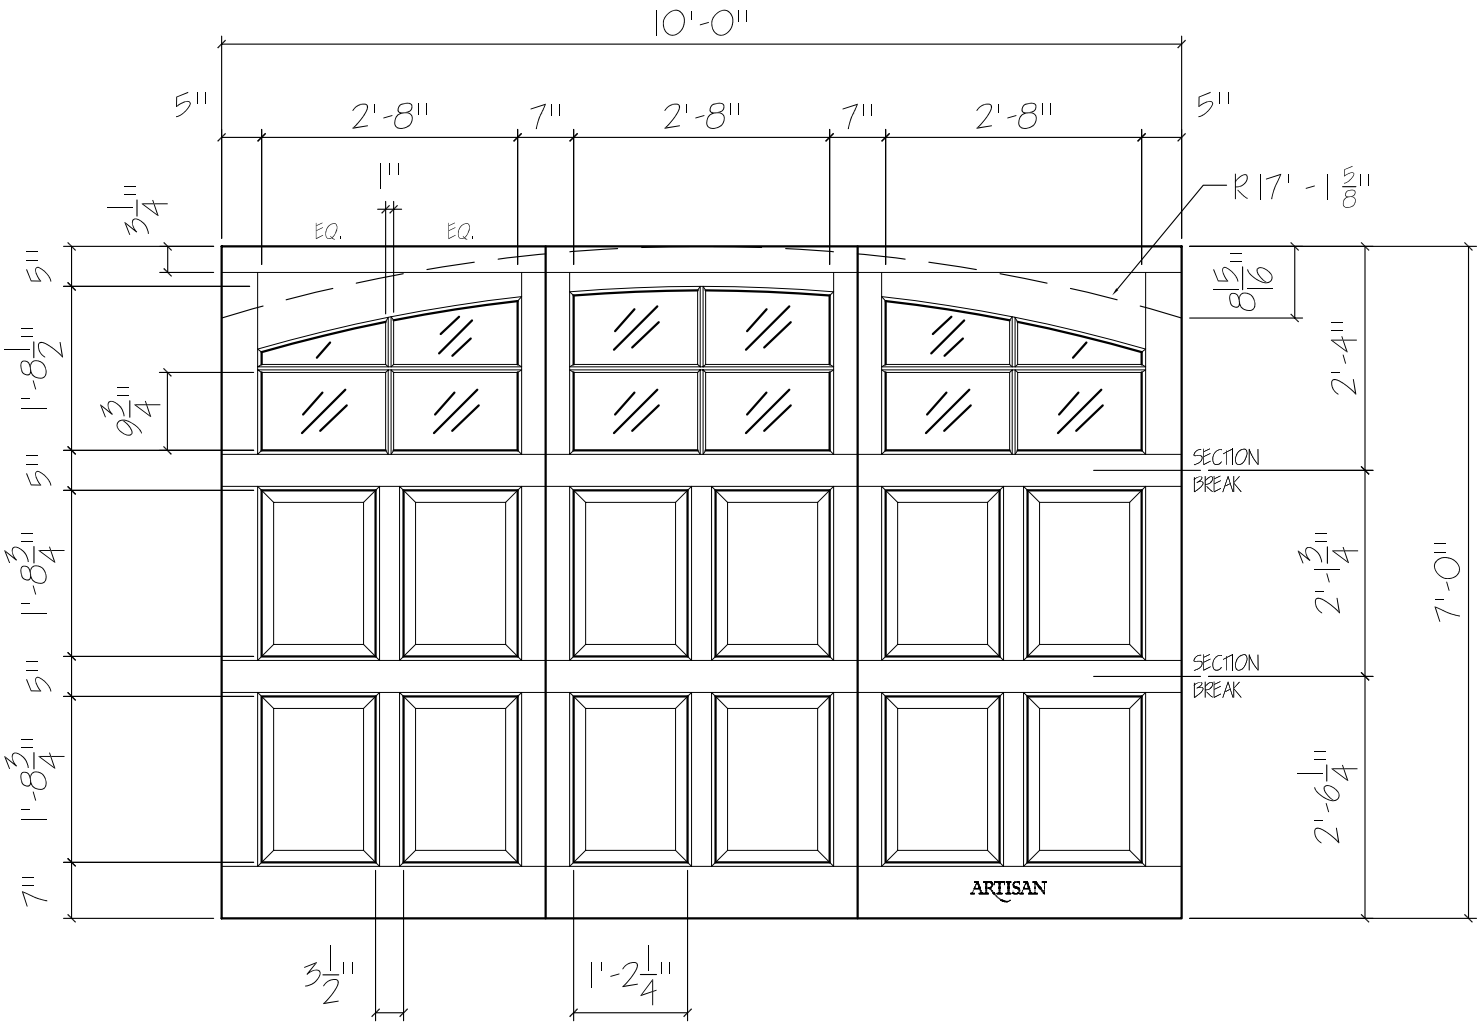

SH-TF-10x7-12L-AT-6RP

FRONT ELEVATION, SHEFFIELD

SCALE: 1/ 2" = 1'-0"

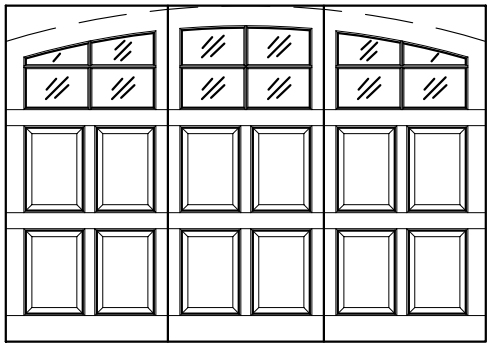

SCALE: 1/ 4" = 1' -0"

Drawn:

Revised:

Approved:

Ordered:

Client:

Address:

Phone:

Approved By:

ARTISAN CUSTOM DOORWORKS
975 Hemlock Rd., Morgantown, PA. 19543
T - 888-913-9170 F - 888-913-9179

01