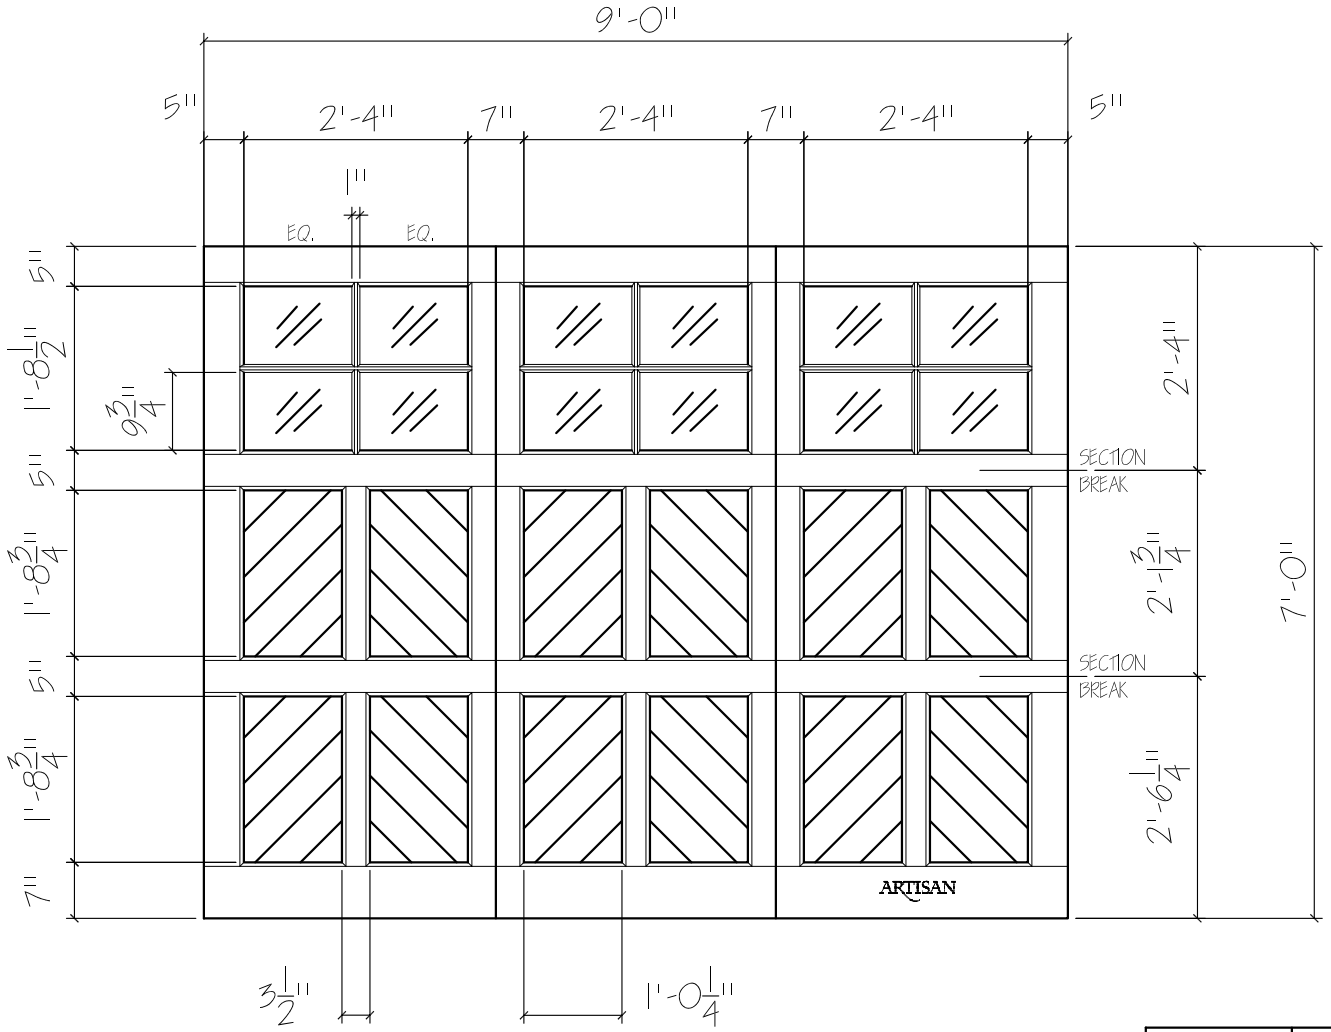

SH-TF-9x7-12L-6BP-HB

FRONT ELEVATION, SHEFFIELD

SCALE: 1/2" = 1'-0"

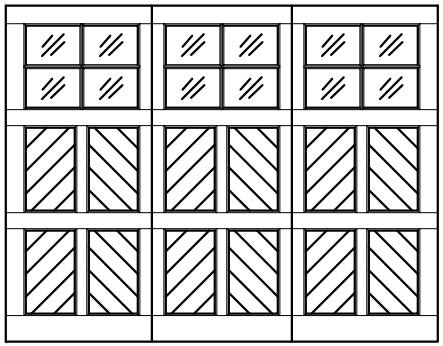

SCALE: 1/4" = 1'-0"

Drawn:
Revised:
Approved:
Ordered:

Client:
Address:
Phone:
Approved By:

ARTISAN CUSTOM DOORWORKS
975 Hemlock Rd., Morgantown, PA. 19543
T - 888-913-9170 F - 888-913-9179

01