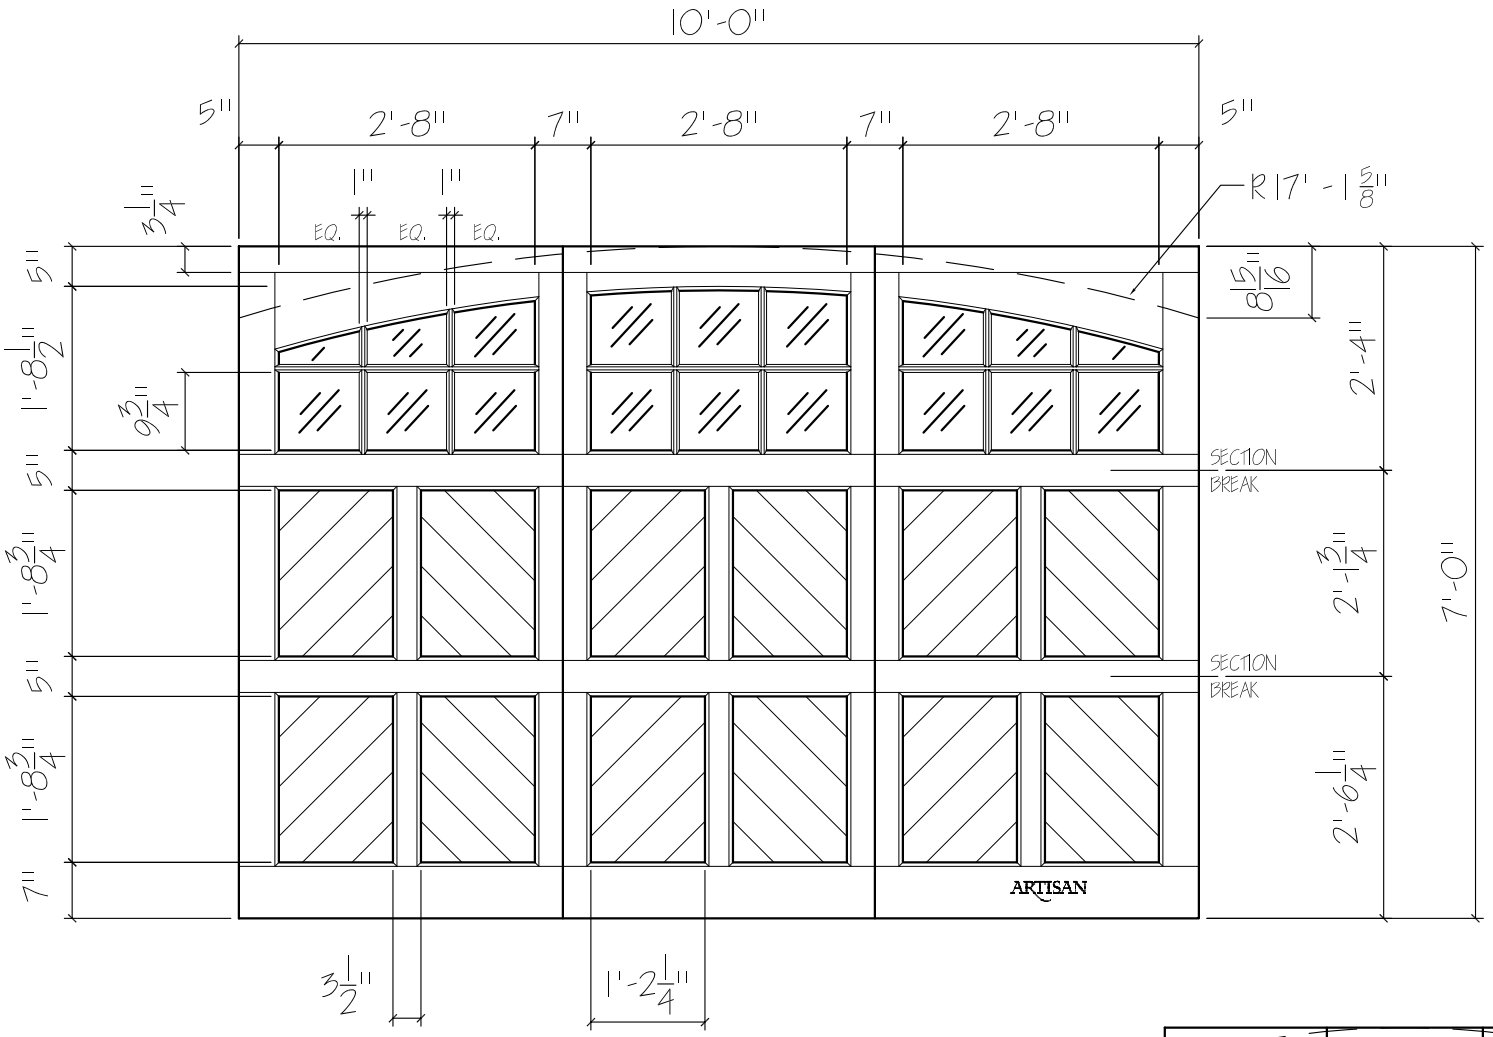

SH-TF-10x7-18L-AT-6BP-HB

FRONT ELEVATION, SHEFFIELD

SCALE: 1/ 2" = 1'-0"

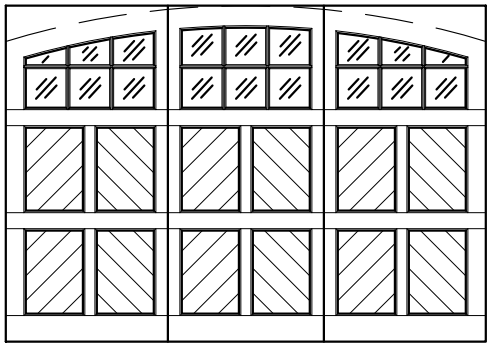

SCALE: 1/ 4" = 1'-0"

Drawn:	
Revised:	
Approved:	
Ordered:	
Client:	
Address:	
Phone:	
Approved By:	

ARTISAN CUSTOM DOORWORKS
975 Hemlock Rd., Morgantown, PA. 19543
T - 888-913-9170 F - 888-913-9179