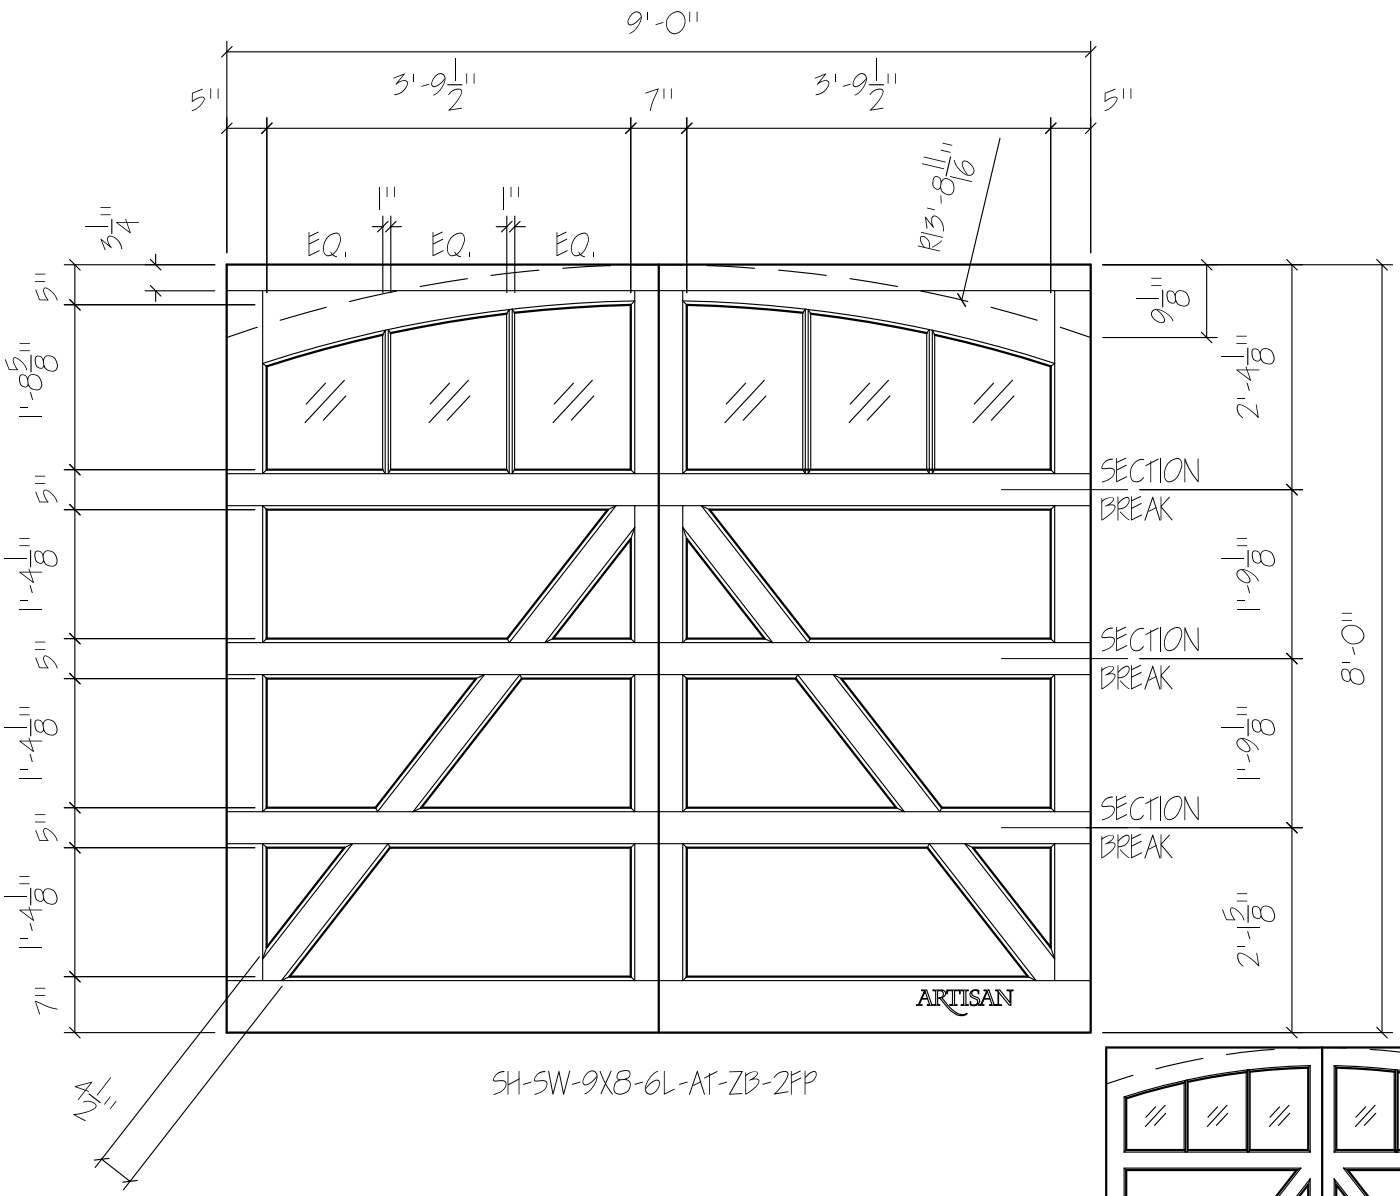


SH-SW-9X8-6L-AT-ZB-2FP

# FRONT ELEVATION, SHEFFIELD

SCALE: 1/ 2" = 1'-0"

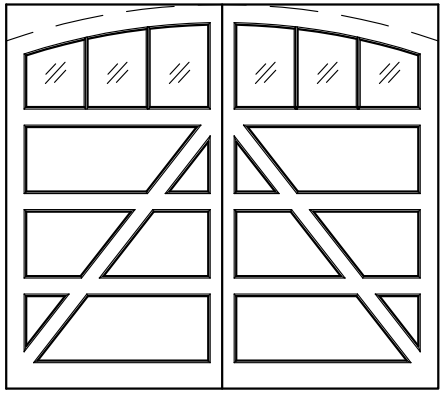

SCALE: 1/ 4" = 1'-0"

| | |
|---|---|
| Drawn: | |
| Revised: | |
| Approved: | |
| Ordered: | |
| Client: | |
| Address: | |
| Phone: | |
| Approved By | |

ARTISAN CUSTOM DOORWORKS
975 Hemlock Rd., Morgantown, PA 19543
T - 888-913-9170 F - 888-913-9179

01