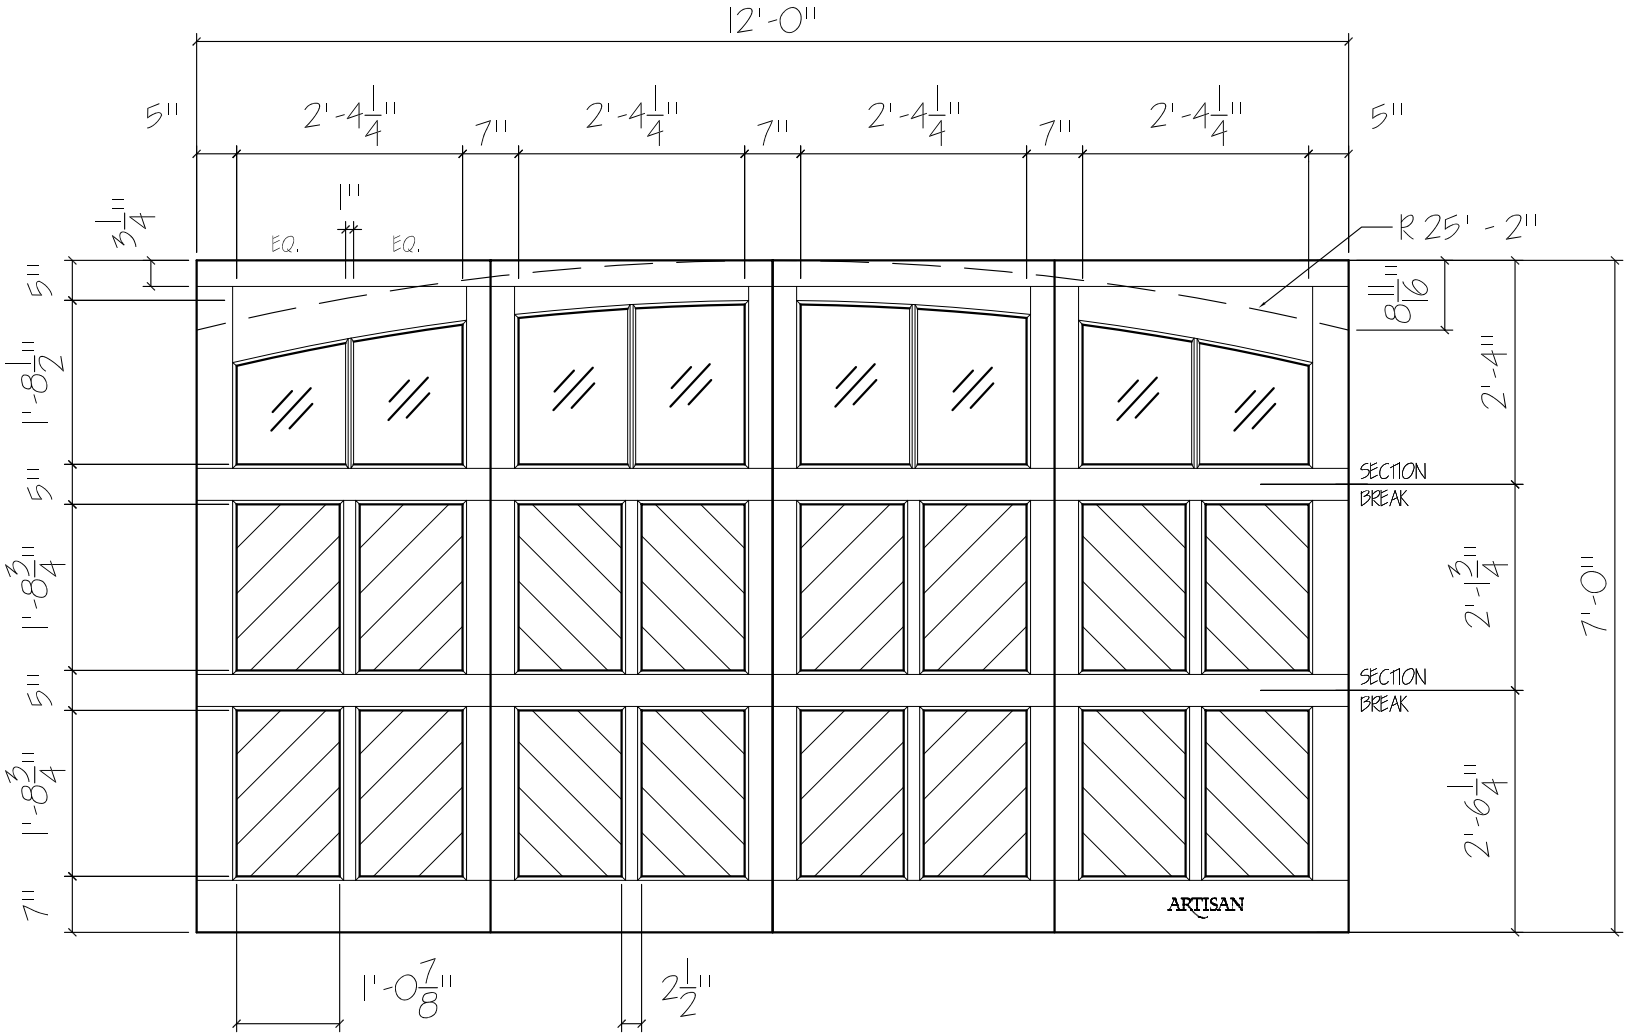

SH-BF-12x7-8L-AT-8BP-HB

FRONT ELEVATION, SHEFFIELD

SCALE: 1/2" = 1'-0"

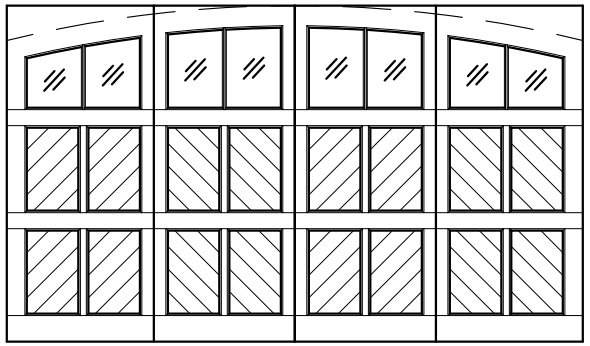

SCALE: 1/4" = 1'-0"

Drawn:

Revised:

Approved:

Ordered:

Client:

Address:

Phone:

Approved By:

ARTISAN CUSTOM DOORWORKS
975 Hemlock Rd., Morgantown, PA. 19543
T - 888-913-9170 F - 888-913-9179

01