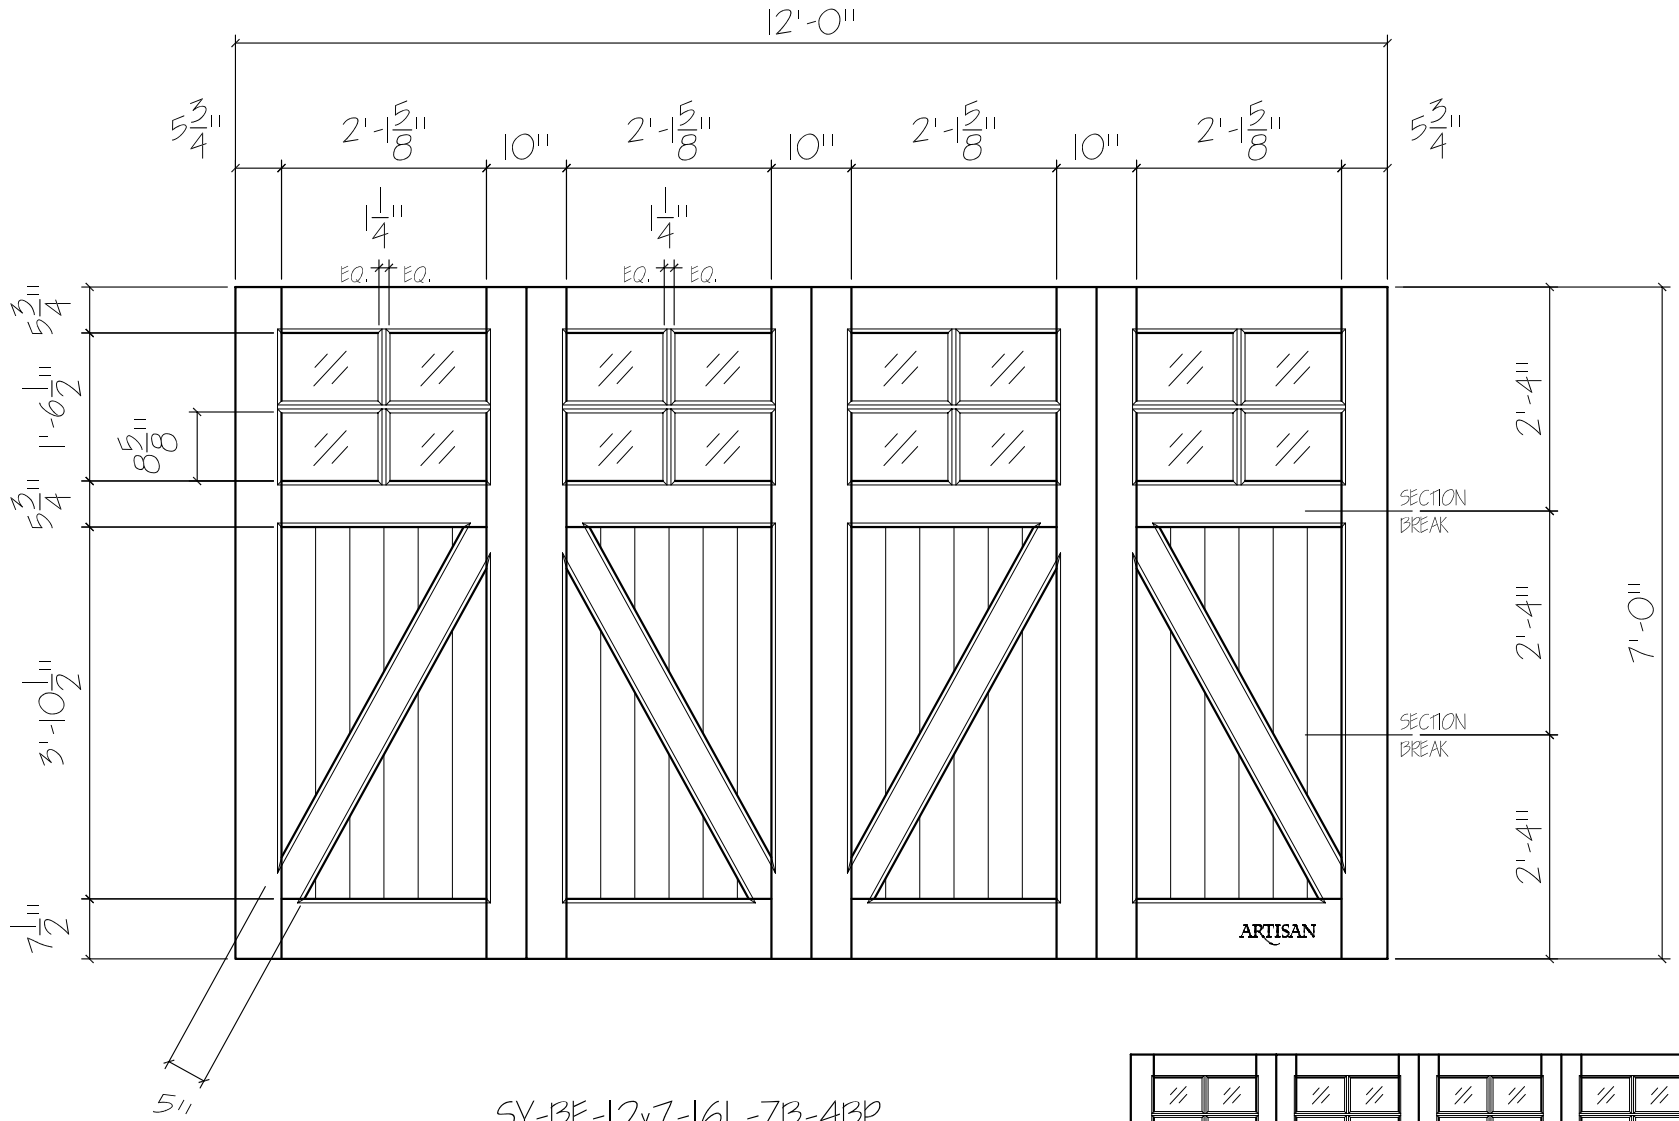

SY-BF-12x7-16L-ZB-4BP

FRONT ELEVATION, SYMPHONY

SCALE: 1/ 2" = 1'-0"

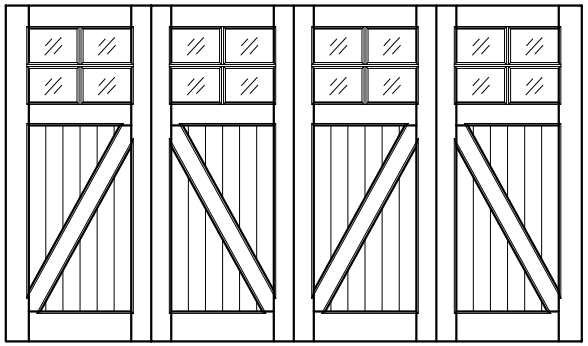

SCALE: 1/ 4" = 1' -0"

Drawing #:	
Date:	
Drawn By:	
Ordered:	
Dealer:	
Job Name:	
Other:	
Approved By:	

ARTISAN CUSTOM DOORWORKS
975 Hemlock Rd., Morgantown, PA. 19543
T - 888-913-9170 F - 888-913-9179

01